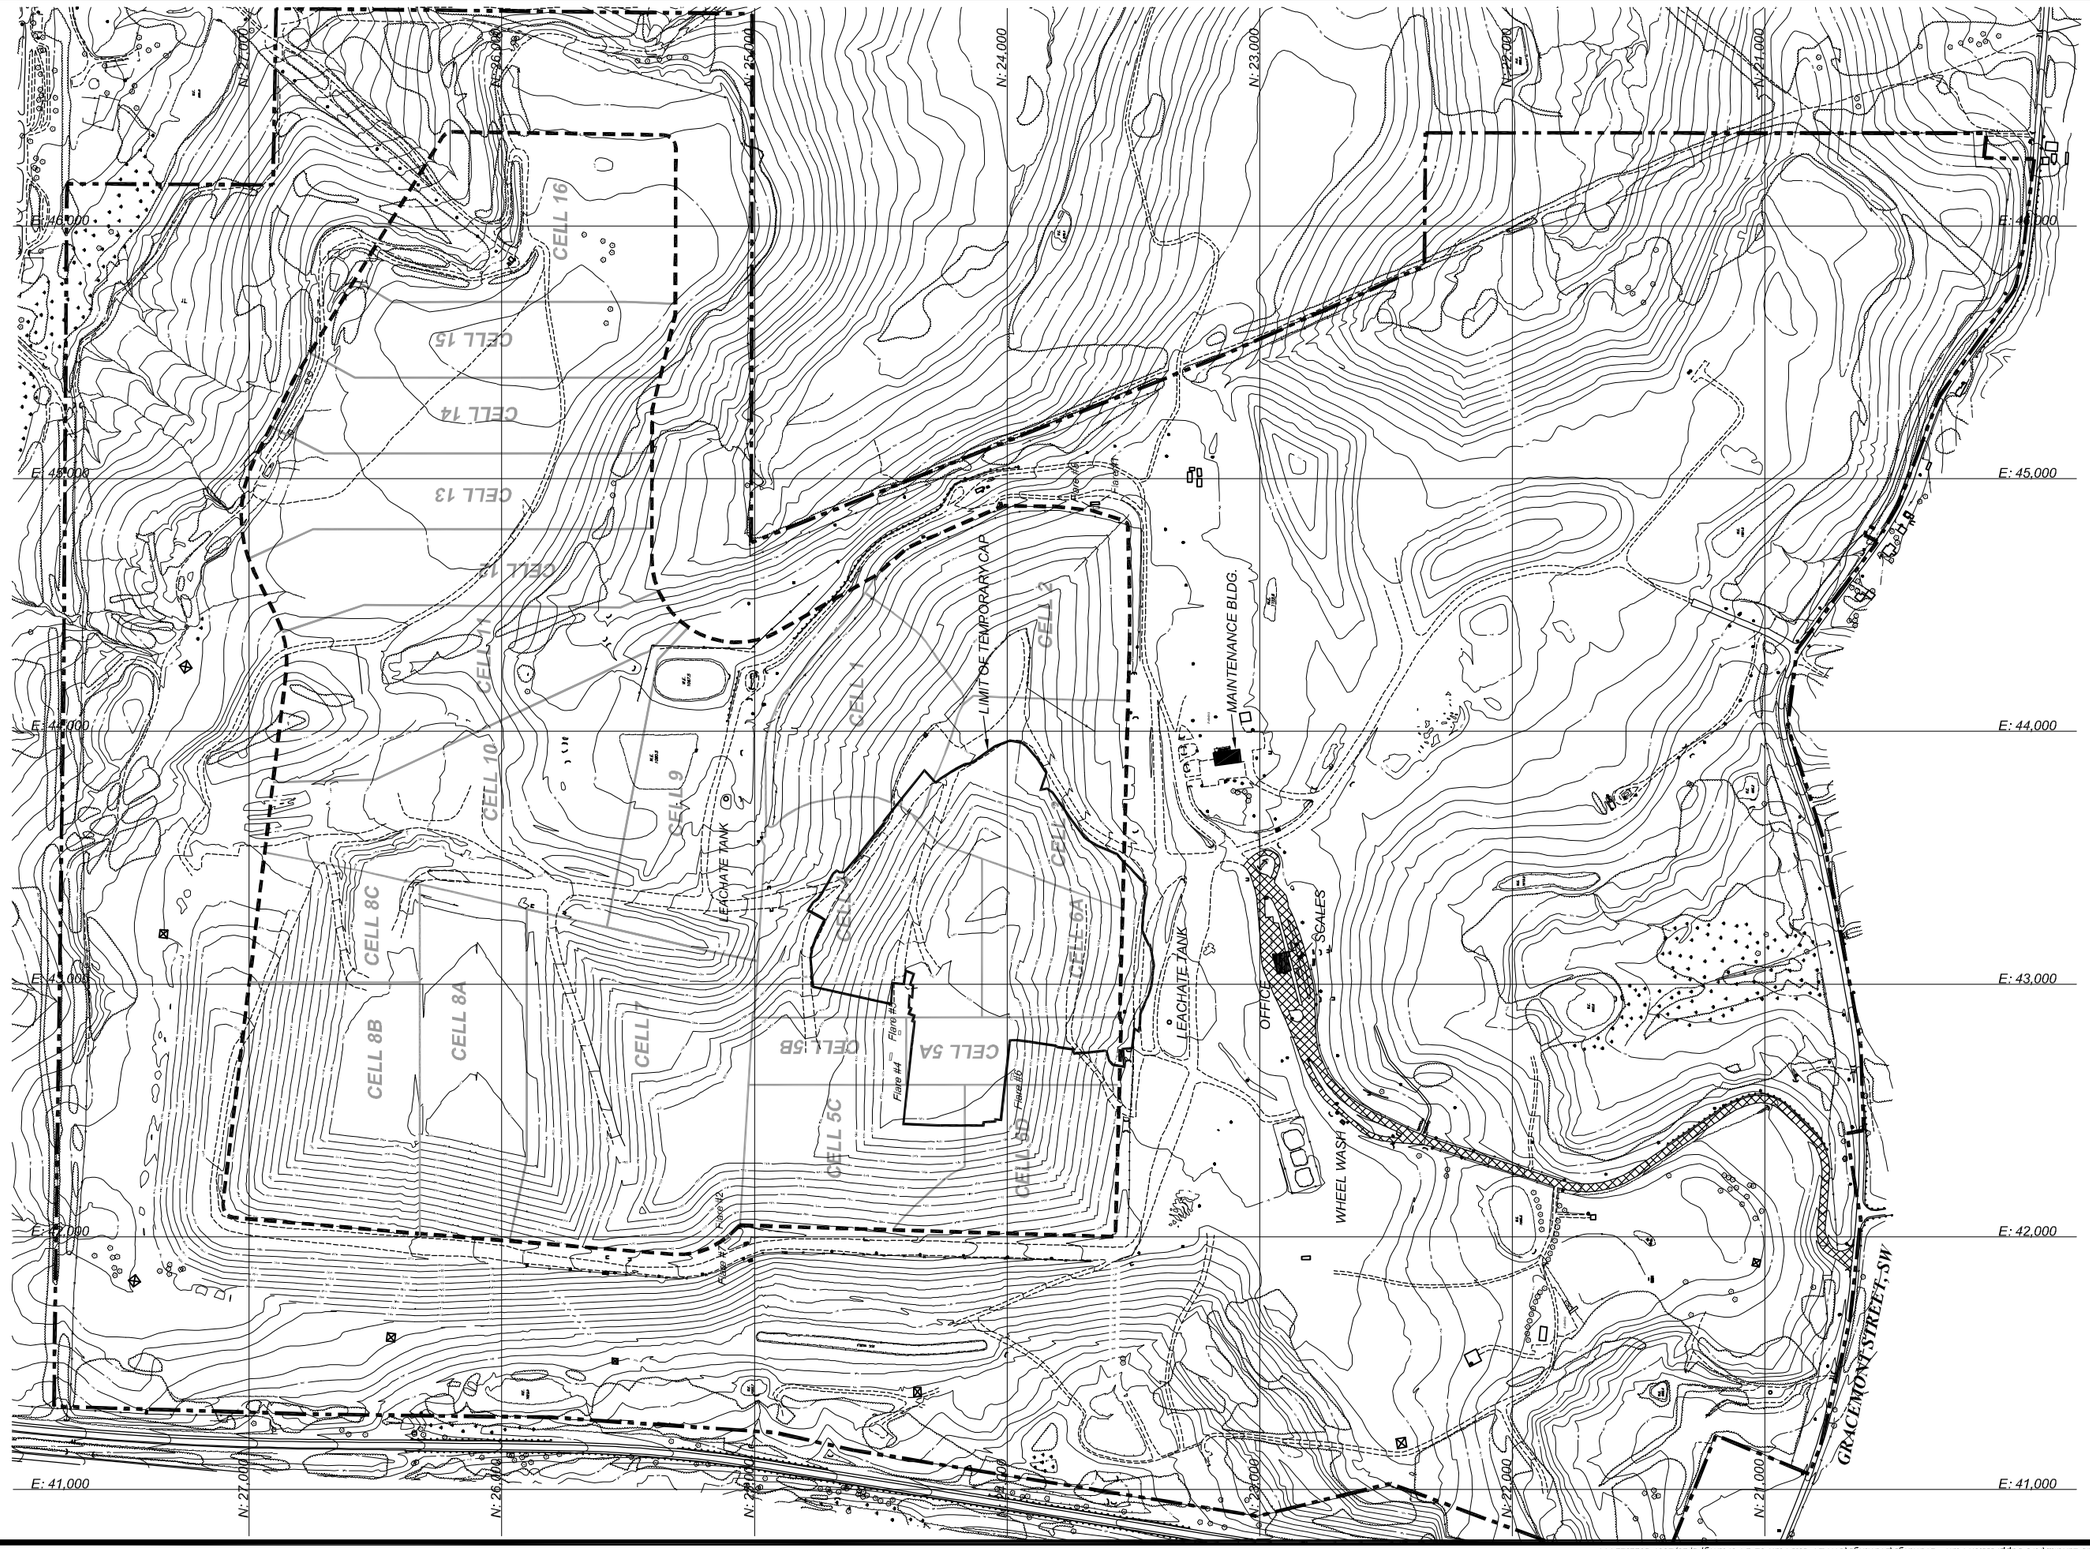

Scale: 1 in. = 600 ft.

0' 600' 1200' 1800'

Graphic Scale

N E S W

FIGURE 1
SITE PLAN
COUNTYWIDE FSP

COUNTYWIDE RDF

PROJECT: FACILITY SITE PLAN

SHEET TITLE: PLAN VIEW

SHEET 1 OF 1

FILE ID: CWRDF Site Plan 02-14-07

SCALE: 1" = 600', CTR = 10'

SURVEYED:

DRAWN: BWS 05/16/07

CHECKED: CCV 05/16/07

REVISED DATE:

REVISIONS

DIVERSIFIED ENGINEERING INC.

Phone: (330) 364-1621
Fax: (330) 364-1831
e-mail: mark.de@mcdonald.com
364 East High Avenue
New Philadelphia, Ohio 44663

\\Server\d on server\LANDFILLS\Countywide Landfill\Fire Suppression Plan - Drawings\Drawings\CWRDF Site Plan 02-14-07.dwg, 5/16/2007 3:11:21 PM