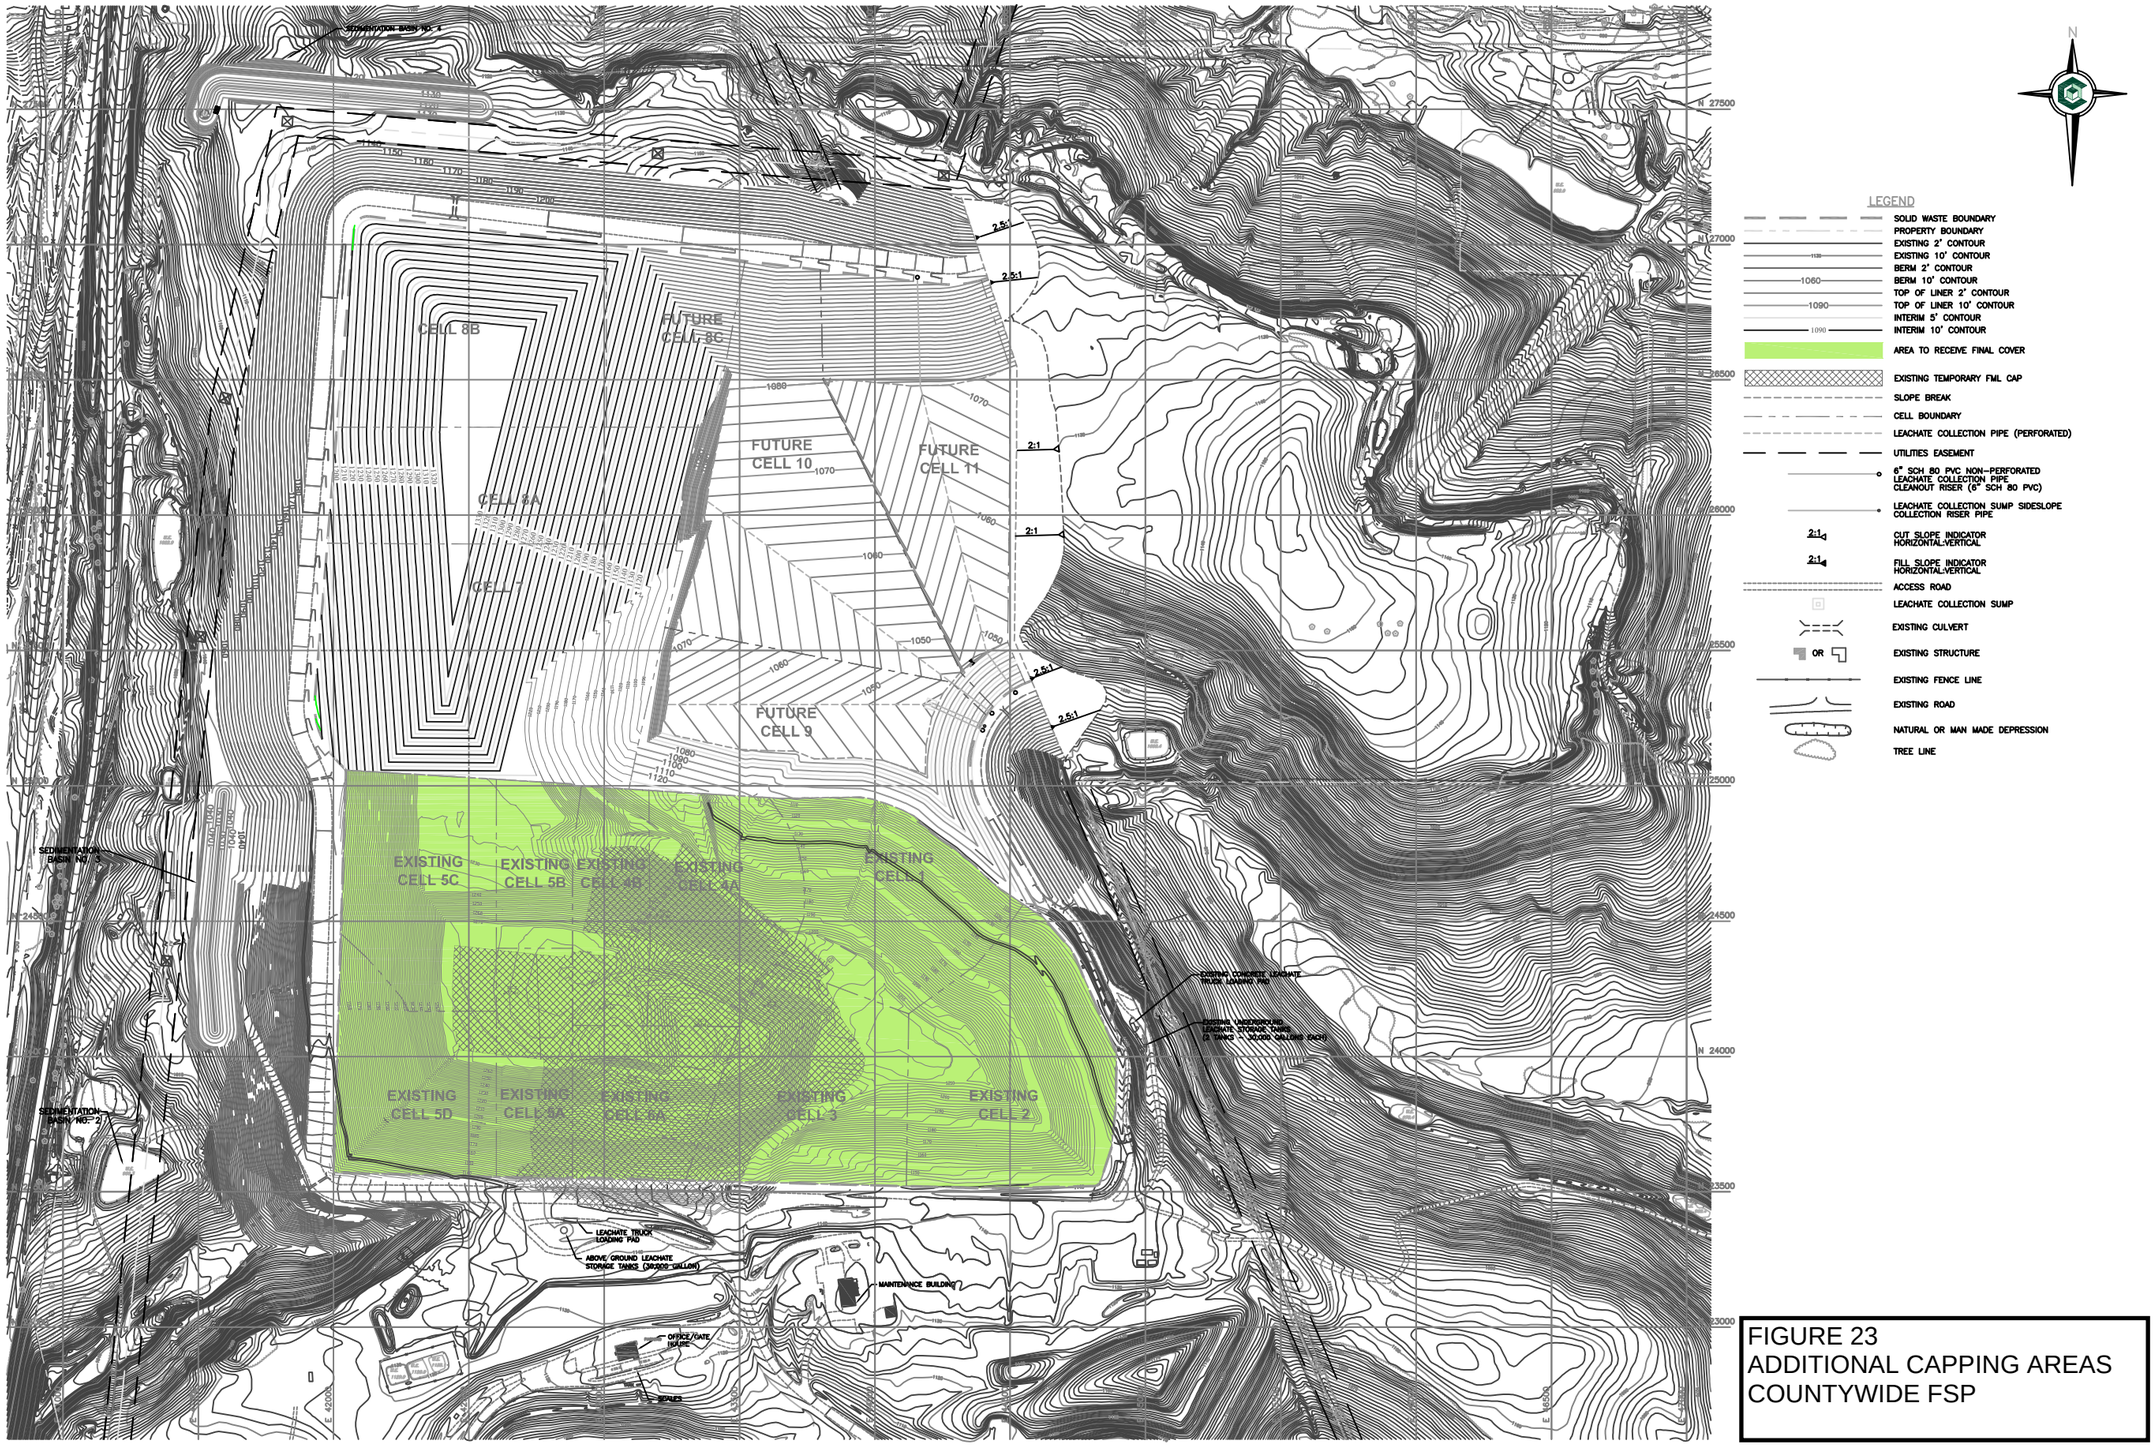

FIGURE 23
ADDITIONAL CAPPING AREAS
COUNTYWIDE FSP

0 200 400
SCALE IN FEET

REV	DATE	DESCRIPTION	DWN BY	DES BY	CHK BY	APP BY

DATE OF ISSUE 05/24/07 — DRAWN BY JAW — DESIGNED BY JGW — CHECKED BY JGW — APPROVED BY JGW

CORNERSTONE Environmental Group, LLC

This drawing represents intellectual property of Cornerstone Environmental Group, LLC. Any modification to the original or other than Cornerstone Environmental Group, LLC personnel stamps the original prepared and as such is considered void. Cornerstone Environmental Group, LLC will not be held liable for any changes made to this document without express written consent of the originator.

COUNTYWIDE RECYCLING AND DISPOSAL FACILITY

CAPPING PLAN FOR
FIRE SUPPRESSION PLAN

FIGURE 23

PROJECT NO. 080197