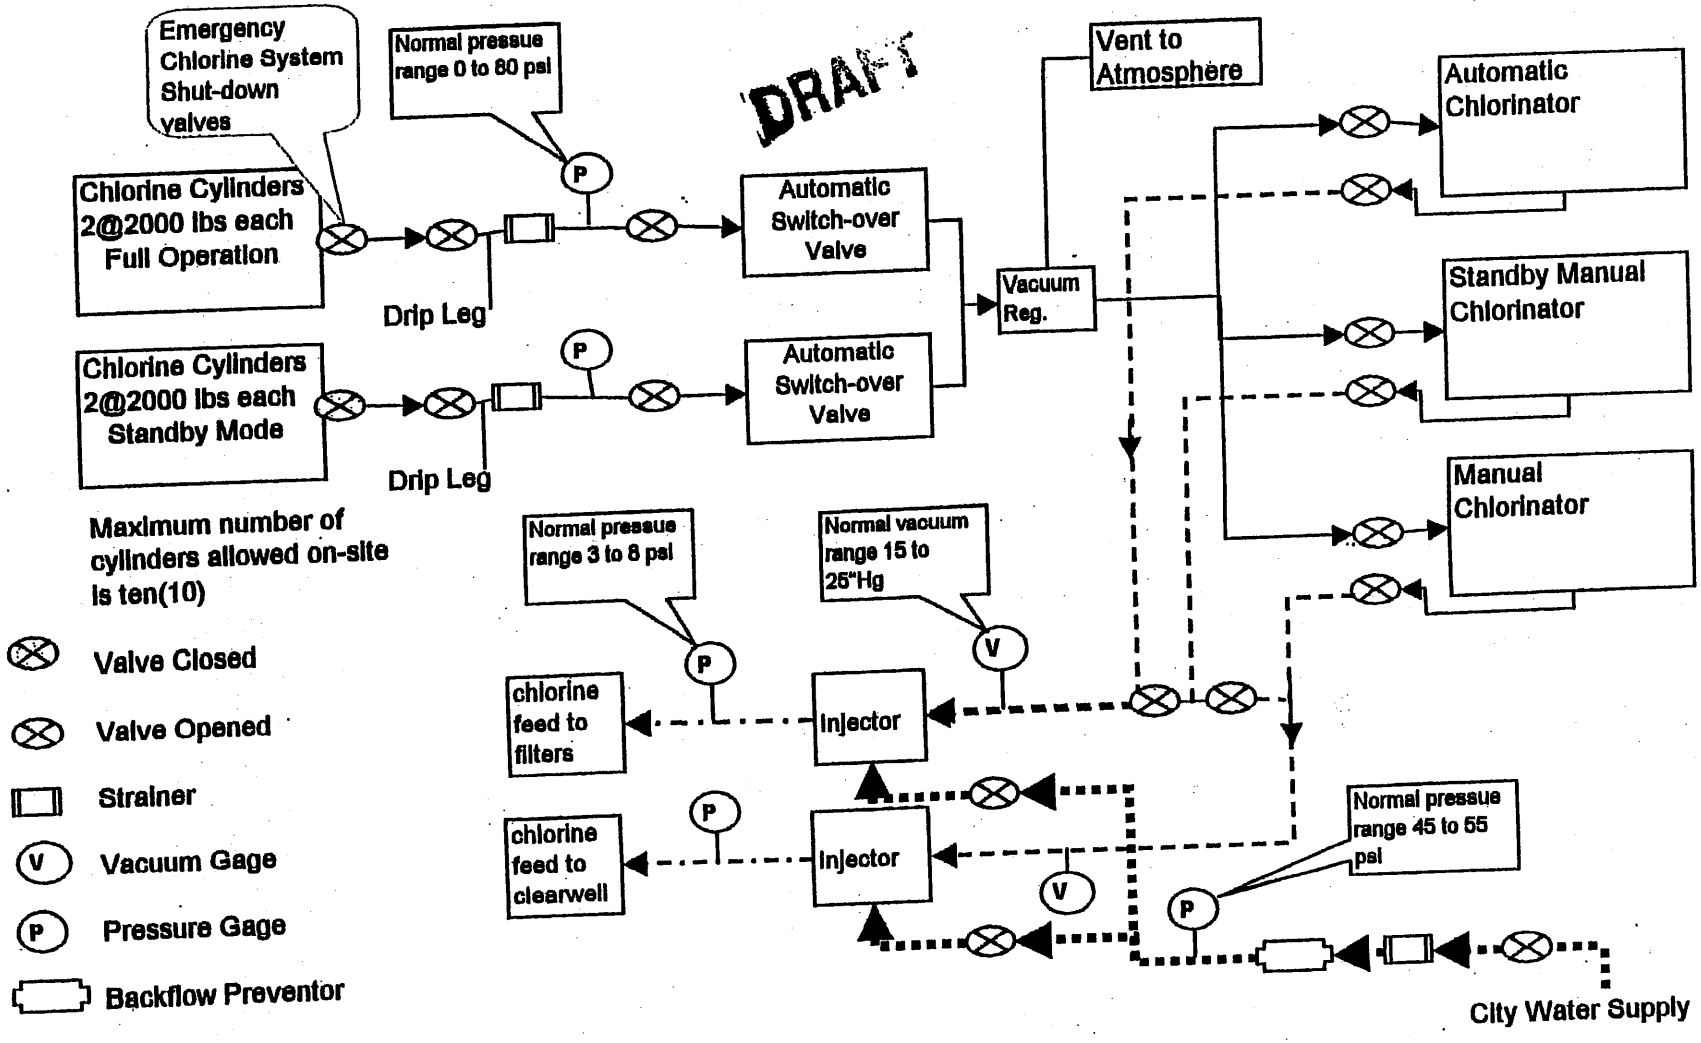Water Treatment Plant
Chlorine System Block Flow Diagram