P+ID (including materials of construction)
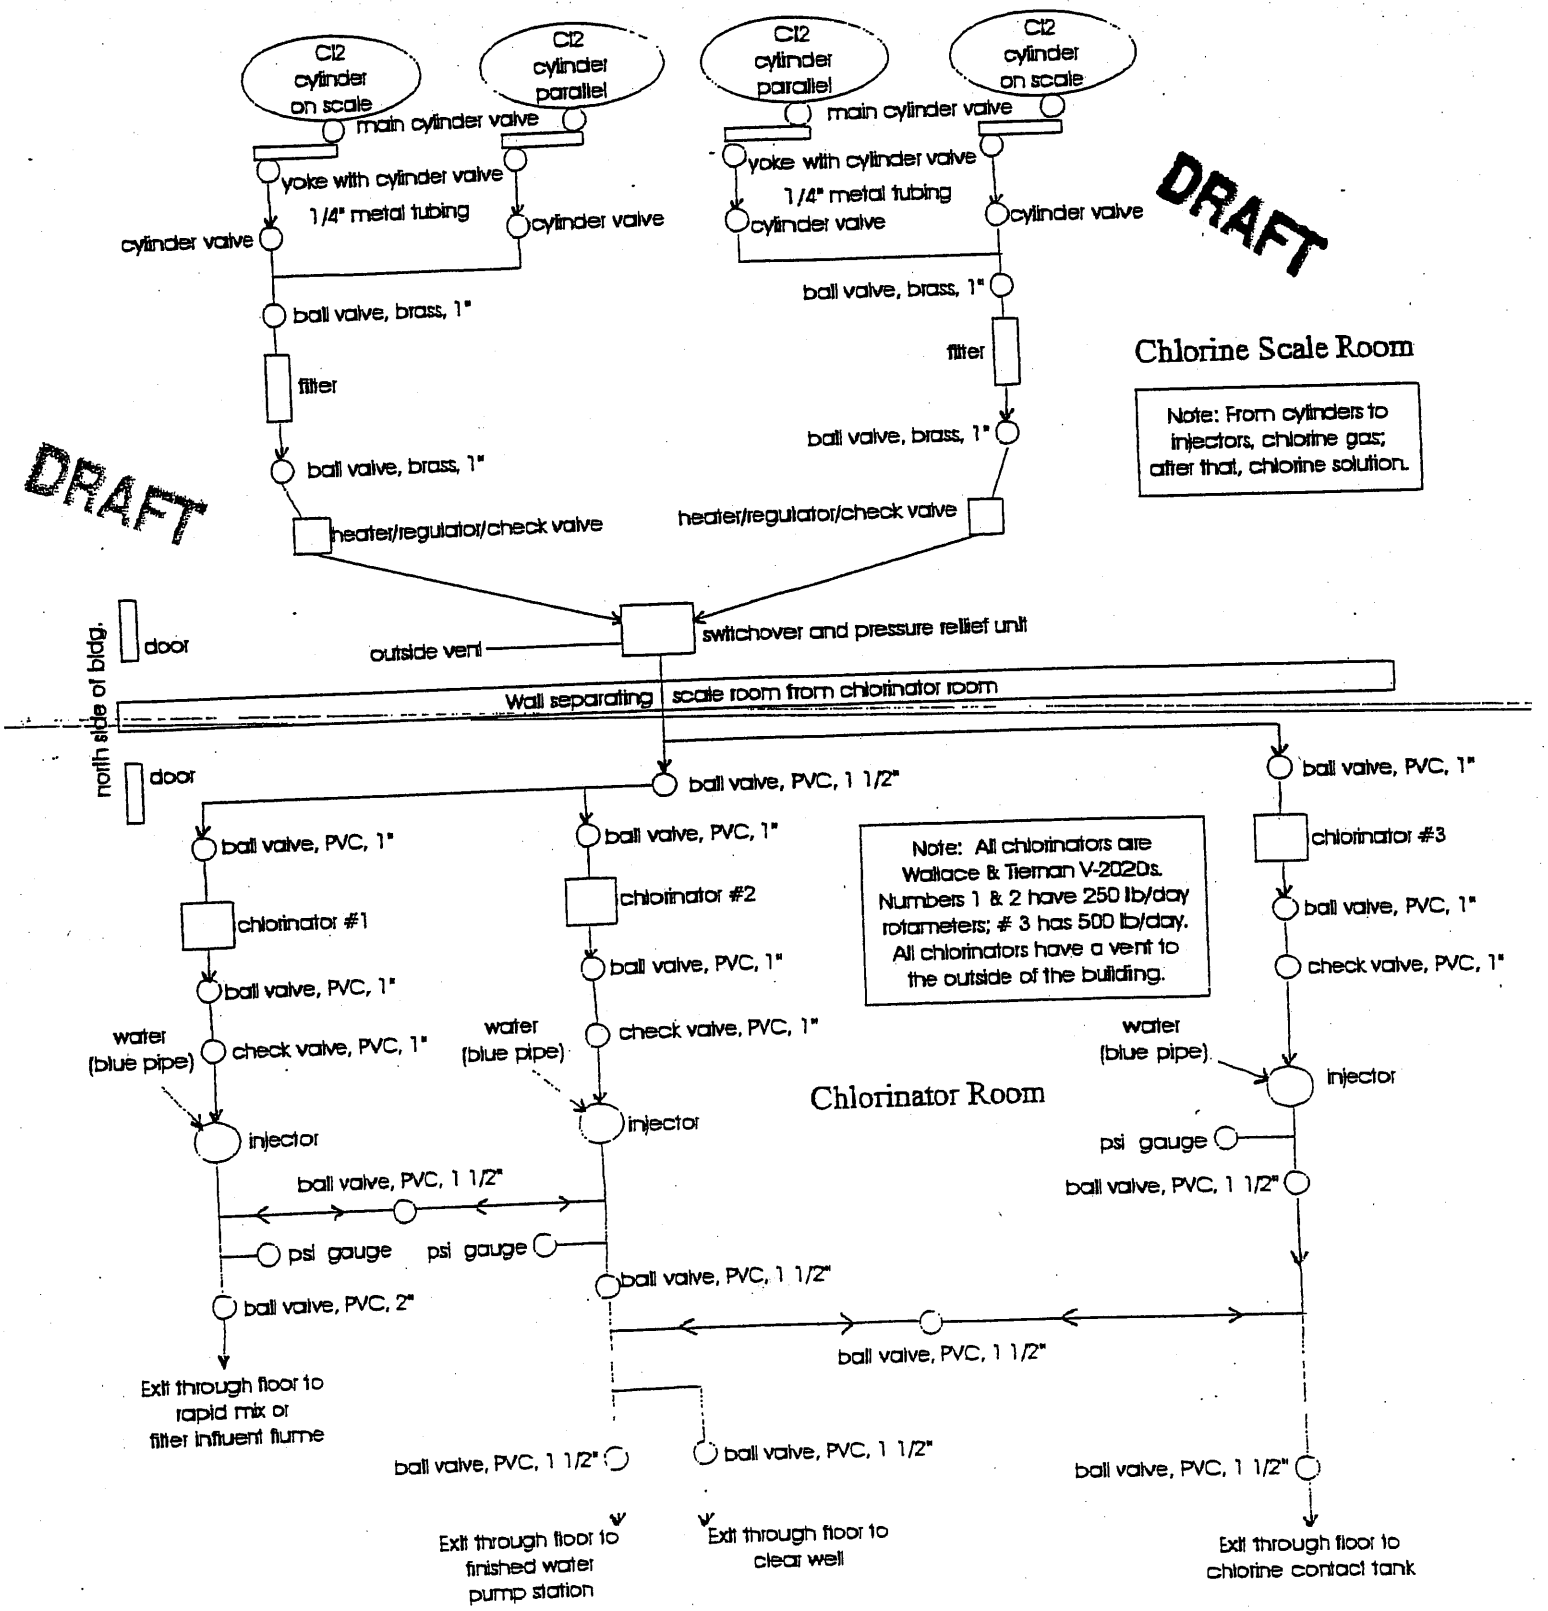
Chlorine Equipment Diagram