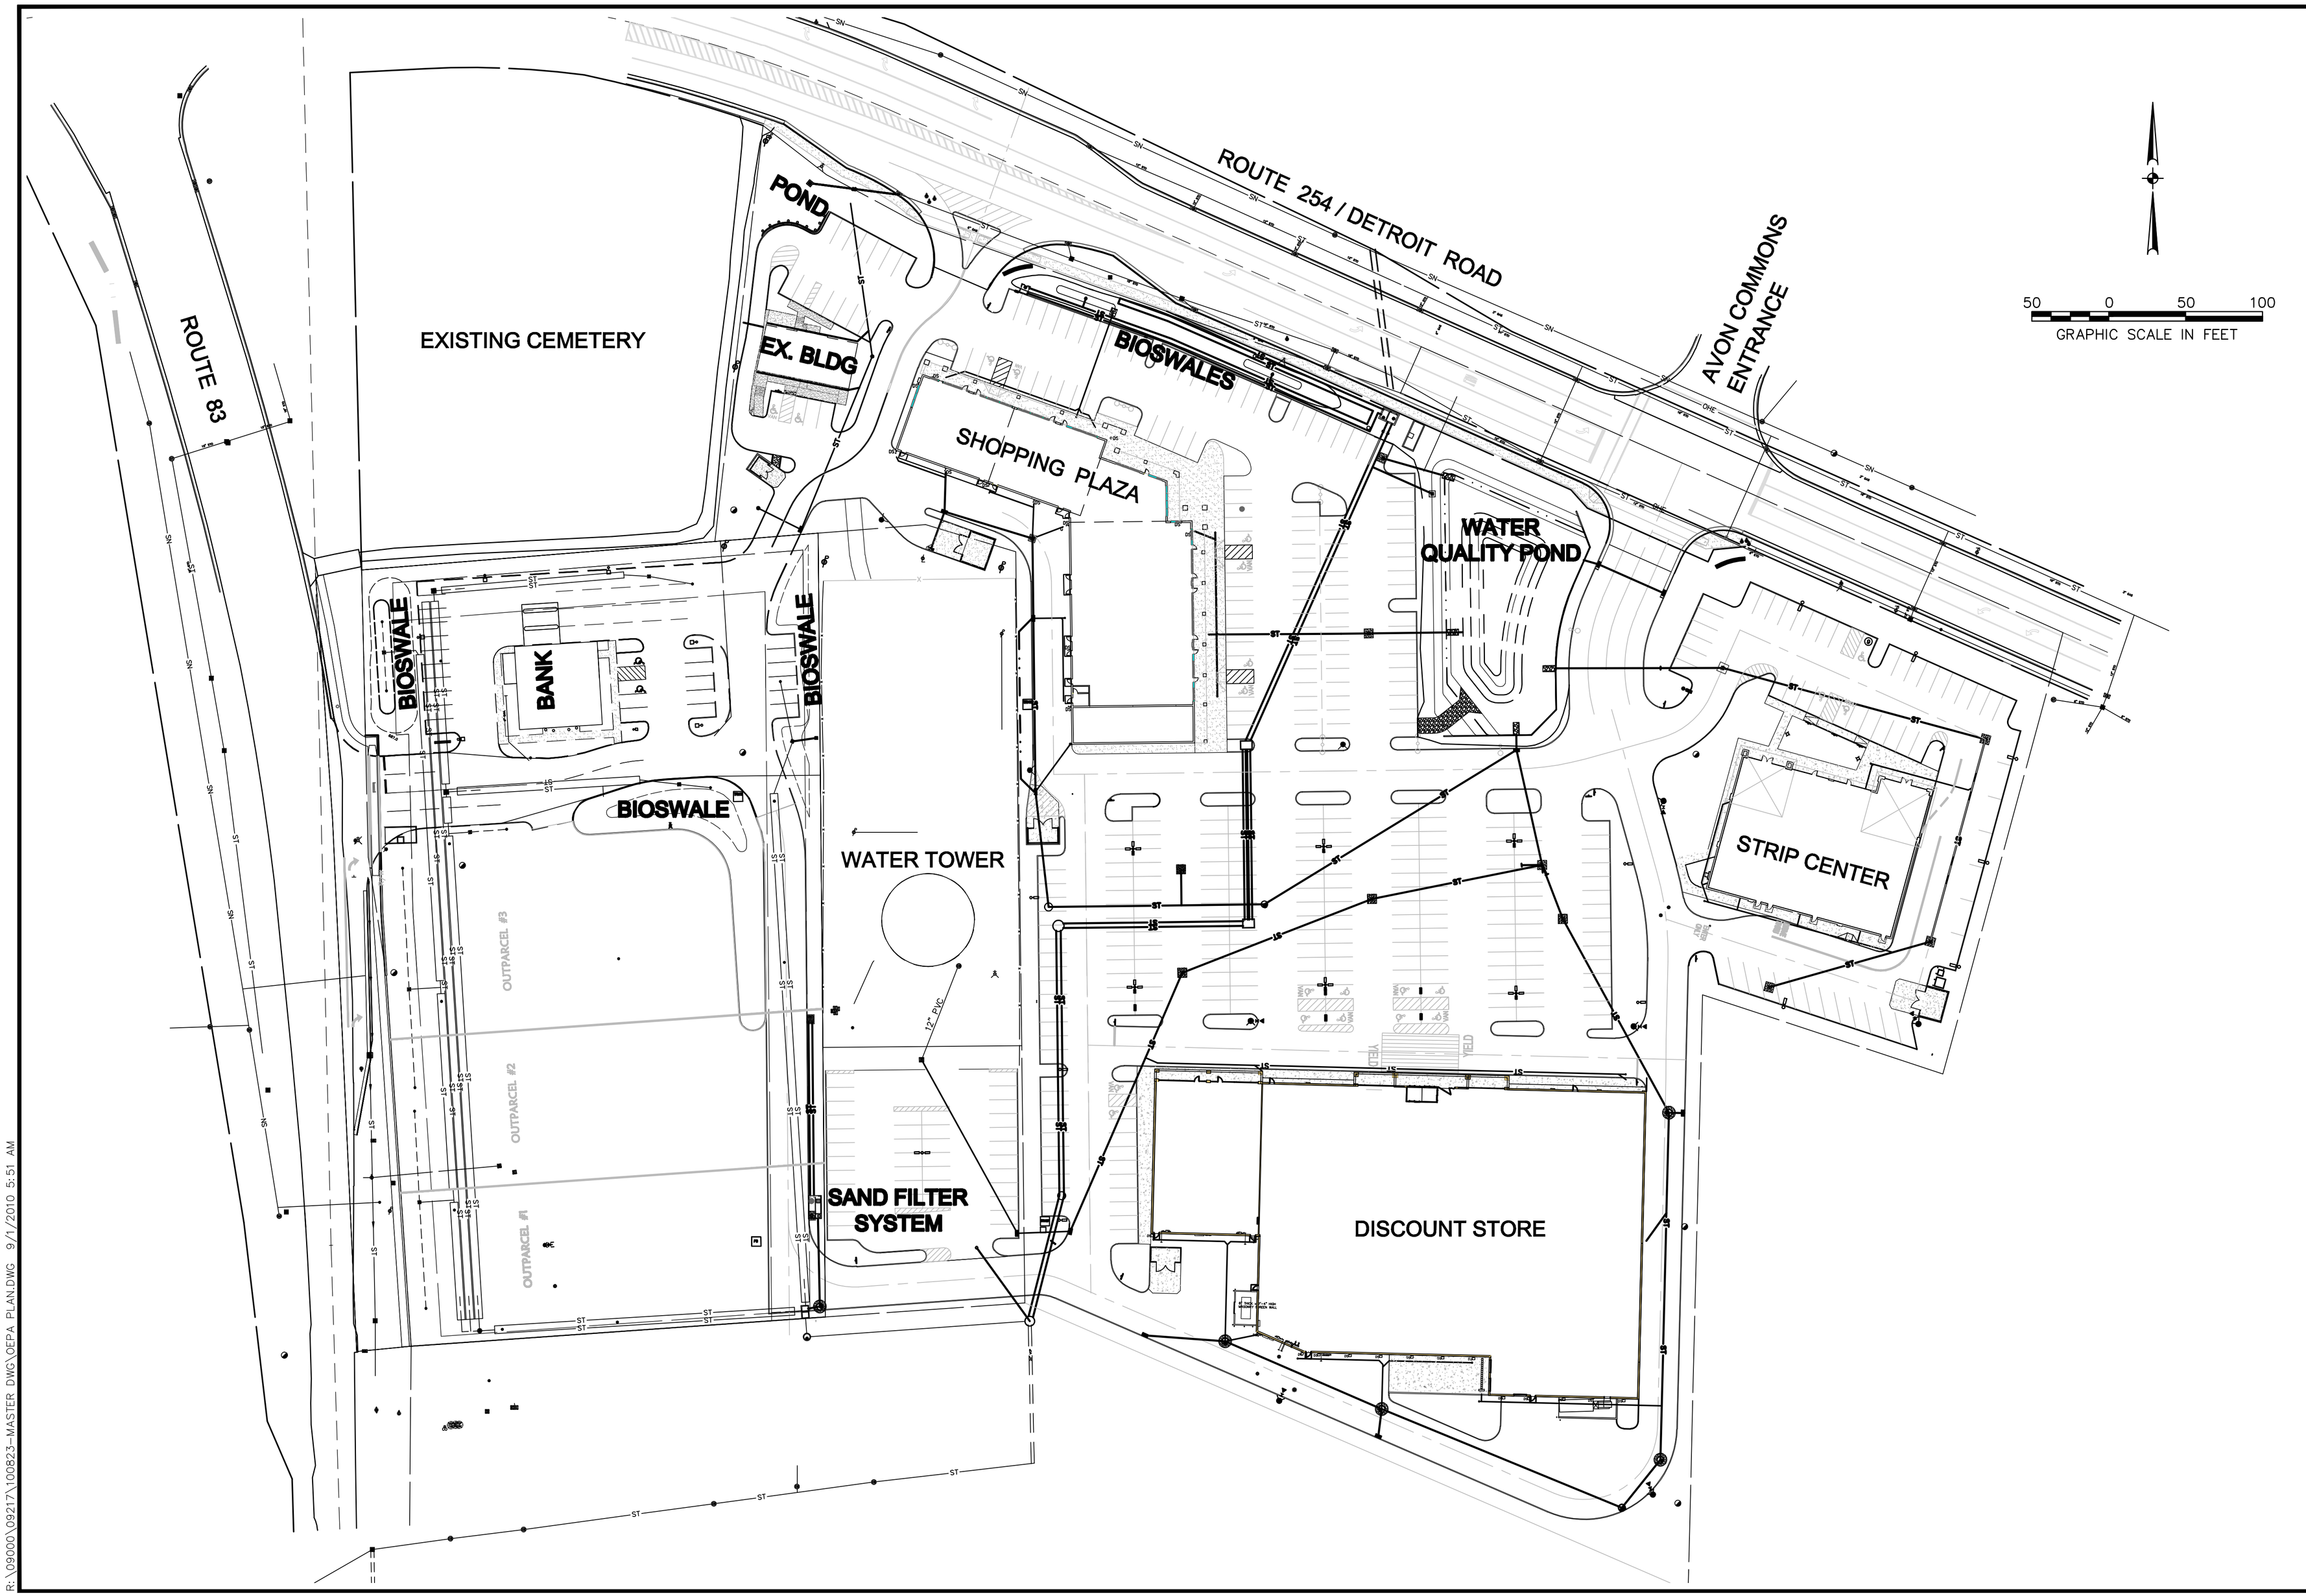

DATE	DESCRIPTION	BY

REVISIONS

DATE: 8/30/10
DRAWN BY: CCC
CH'D BY: CFE
DWG. NAME: OEPA PLAN
PATH: R:\09217\100823-MASTER DWG
F.B.

KS Associates, Inc.
260 Burns Road, Suite 100
Elyria, OH 44035
P 440 365 4730
F 440 365 4790
www.ksassociates.com
KS ASSOCIATES

OVERALL SITE PLAN
CITY CENTRE AVON

CITY OF AVON
COUNTY OF LORAIN, STATE OF OHIO

SHEET 1 OF 1

JOB NO. 09217

R:\09000\09217\100823-MASTER DWG\OEPA PLAN.DWG 9/1/2010 5:51 AM