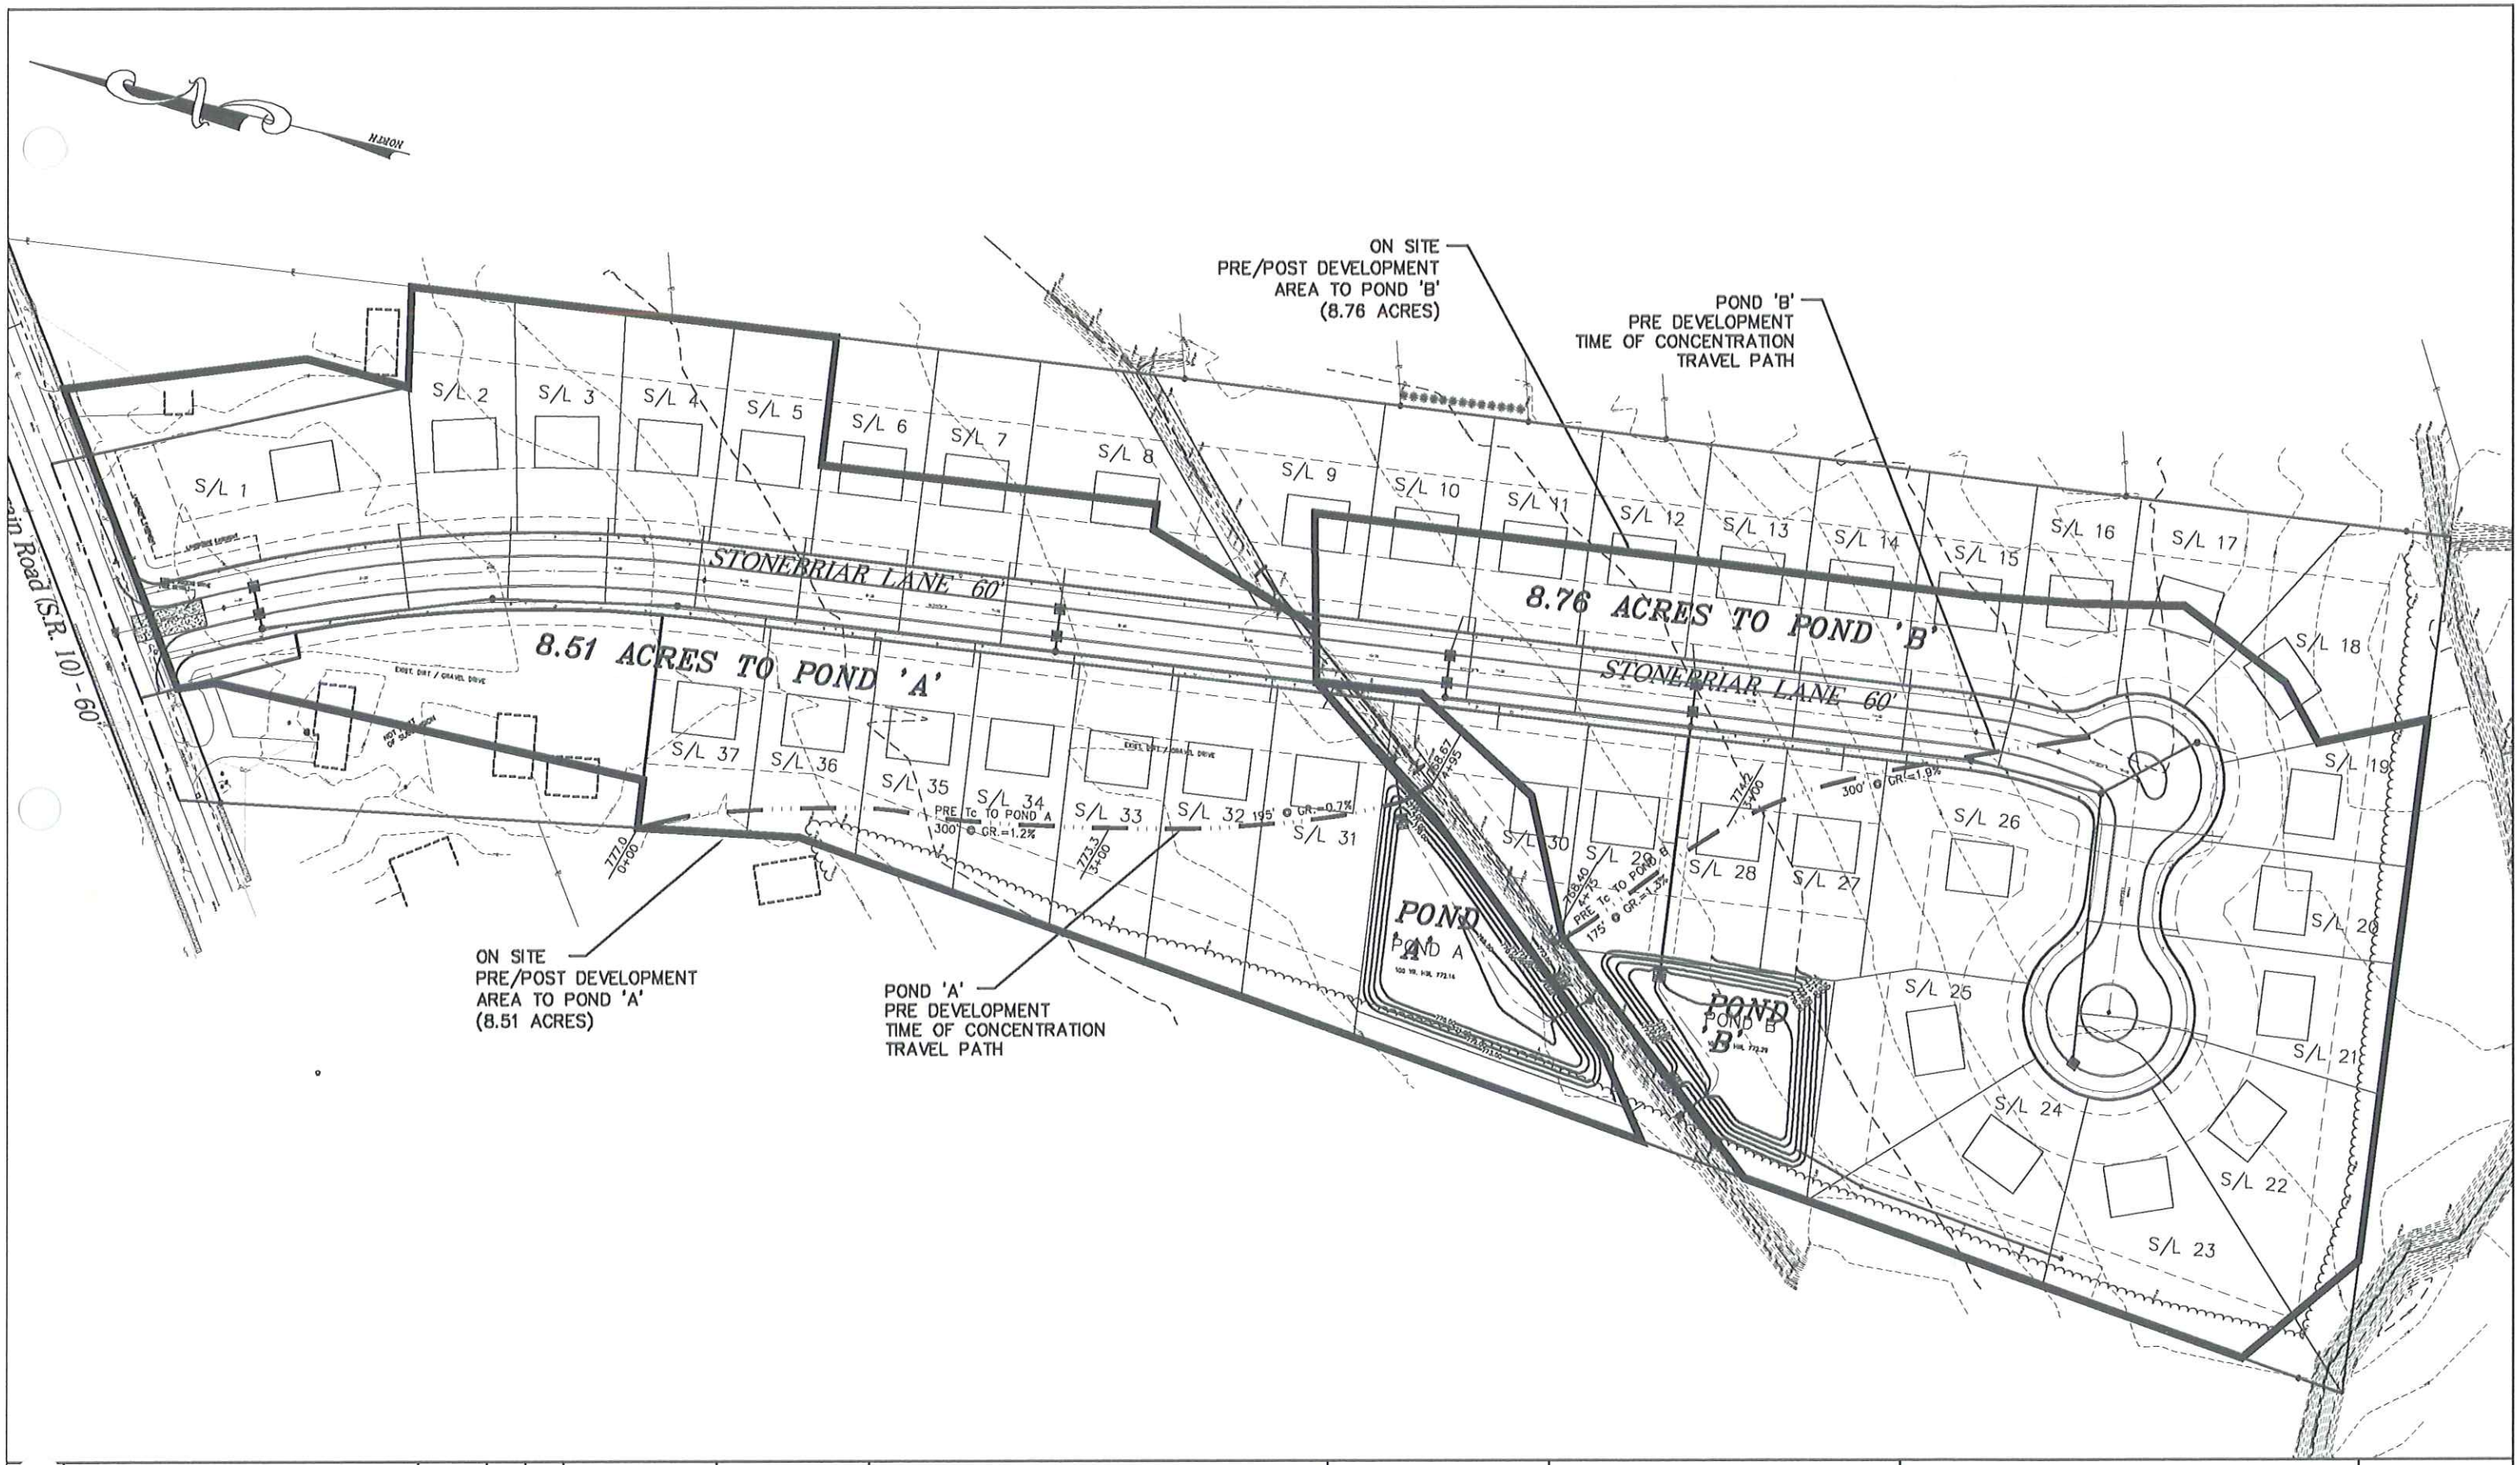

R		DATE	BY	CH'K'D

STATE OF OHIO
DUSTIN R. KEENEY
E-65515
REGISTERED
PROFESSIONAL ENGINEER

DATE: 3/08/04
SCALE: HOR. 1"=60'
VERT. none
FILENAME: Plan-Grading
COMPUTER: FS
CREW CHIEF: xxx

STONEBRIAR SUBDIVISION IMPROVEMENT PLANS

CITY OF NORTH RIDGEVILLE – LORAIN COUNTY – OHIO

polaris Engineering & Surveying

POLARIS ENGINEERING & SURVEYING, INC.
34600 CHARDON ROAD – SUITE D
WILLOUGHBY HILLS, OHIO 44094
(440) 944-4433 (440) 944-3722 (Fax)
www.poloris-es.com

PRE/POST-DEVELOPMENT DRAINAGE MAP

CONTRACT No. 03535

SHEET	OF
1	1